EDGEWOOD AVENUE STRIPING PLAN

Department of City Planning
ATLANTA CITY STUDIO

24" SOLID WHITE STOP BAR TYP
6" SOLID WHITE STRIPE TYP
5" MINI SKIP WHITE STRIPE TYP
5" SOLID DOUBLE YELLOW LANE SEPARATION

INSTALL BIKE CROSSING STRIPING AT DRIVEWAYS:
TYPICAL PATTERN:
1' WIDE WHITE STRIPE AT ENDS
4' WIDE GREEN STRIPE IN MIDDLE
STRIPES OFFSET 5' O.C.

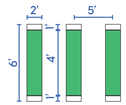

INSTALL TYPE B WHEELCHAIR RAMP
INSTALL NEW PIANO KEY CROSSWALK
(8" WHITE STRIPE THERMOPLASTIC,
10' WIDE)

INSTALL RRFB:

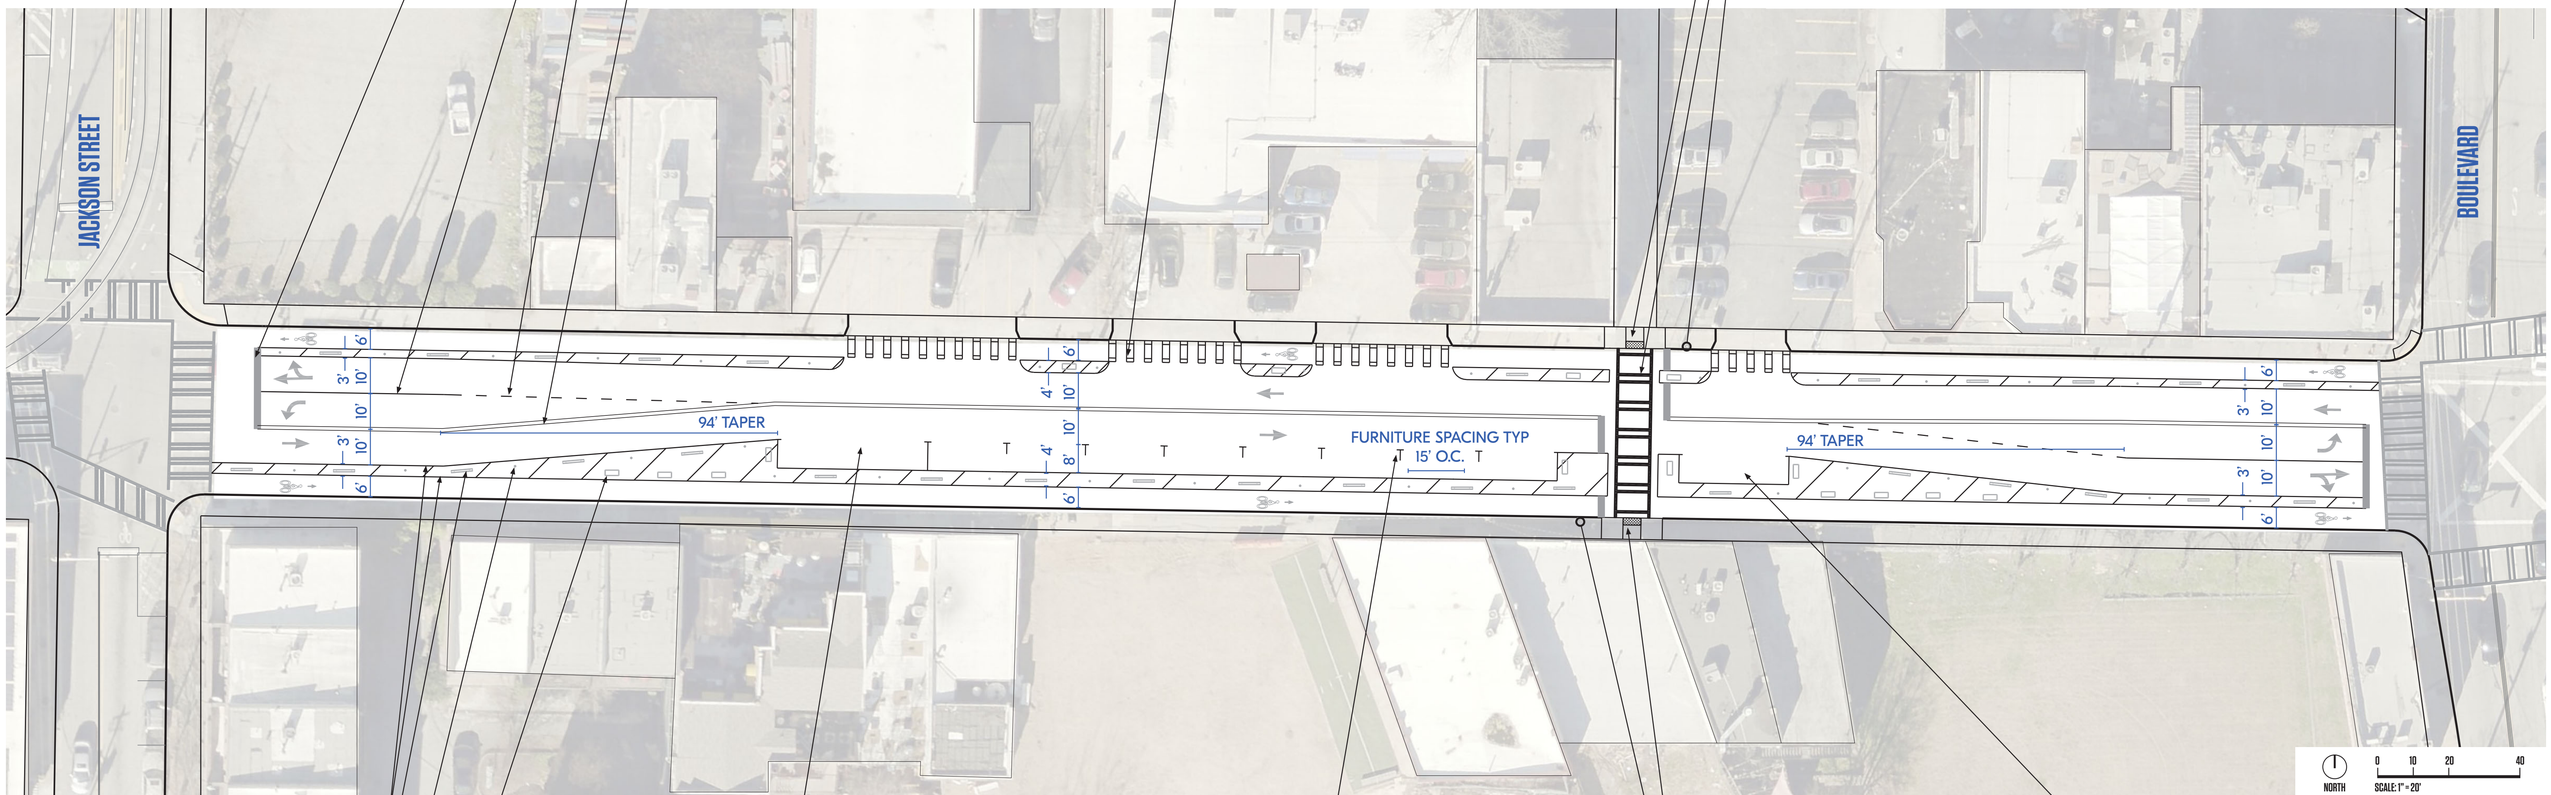

BIKE BUFFER (5" WHITE STRIPE) TYP
6' WHEEL STOP TYP
K71 BOLLARD TYP
4'x2' MILLENNIUM RESERVOIR PLANTER TYP

PROPOSED DEDICATED
LOADING ZONE (42' WIDE)

PARKING "T" STRIPING 5" WHITE TYP 22' O.C.
(8 GENERAL PARKING SPACES)

REMOVE ALL EXISTING PARKING SIGNAGE
(INSTALL NEW 2 HR PARKING SIGNAGE,
PLACEMENT TO BE APPROVED BY ATLDOT)

INSTALL TYPE B WHEELCHAIR RAMP
INSTALL RRFB:

PROPOSED DEDICATED
LOADING ZONE (42' WIDE)